ANNEXURE-II

MAHARASHTRA UNIVERSITY OF HEALTH SCIENCES, NASHIK

INFRASTRUCTURE DETAILS

This Annexure to be verify at time of inspection by assessors

ALL SUPPORTING DOCUMENT POINT WISE IN CLEAR VISIBLE MUST BE UPLOAD ON WEB SITE

Sr. No.	Particulars to be verified	Details on College Website	Adequate/ Inadequate
	College		
1	**(All document must be available on web site)** **Land details:** Total land, owner, unitary or not, NA of all land, 7/12 extracts of all land **(Applicable only to Private Colleges).** (Verify land documents & Government permissions documents are uploaded on College Website. No Land/ Construction documents shall be submitted to the University. Only deficit information to be pointed out to the University).	Yes	Adequate
2	**Total constructed area of college building Attached Completion Certificate with Map**		
	(I) Administrative Section: Total Area 33000 sq.ft (which includes) Principal Room, P.A. Room, Reception cum Visitors lounge, Meeting hall, Account section, Record and Central store etc.	Yes	Adequate
	(II) Lecture Halls: **a)** Total No. of Lecture Halls - 07 **b)** IT enabled, Audio / Video teaching Aids - Yes **c)** Total area for lecture Halls 8000 sq.ft.	Yes	Adequate
	(III) Seminar or Conference or Examination Hall for nursing : a) Total Area 4500 .Sq.ft. b) Total Seating Capacity: 350 c) Audio / Video System and Other Facilities - Yes	Yes	Adequate
	(IV) Library:- (Evidences to be attached) **a) Total Area** 2358 sq.ft. Total No. of Books- 3917 **b)** Distribution of books – Medical/Nursing Capacity of Reading Hall :-for Students - 100 for Teachers - 08 No. of Scientific Journals – 15 No. of News Papers-04 Photo Copier Machine - 04 Drinking water – 01 & Washrooms - 02 **b) Digital Library :** No. of Computers - 12 Internet Facility - Yes Speed:- 72mbps	Yes	Adequate
	(V) Teaching Departments:		
	There shall be Five Teaching Departments as per MSR No. of departments 05 Departmental Area, No. of Books/ Charts / Models / Specimens (dry and wet) / Museum in each department information to be uploaded on college website.	Yes	Adequate
	(VI) Laboratories :- **Laboratories : As per MSR** (8800 Sq.ft.) Nursing Foundation and Medical Surgical Nursing Lab (2200 Sq.ft.), CHN (1500 Sq.ft.), Nutrition (1169Sq.ft.), OBG and Paediatric (1746Sq.ft.), Pre-Clinical Science (1044Sq.ft.), Advanced Nursing Skill Lab (1090 Sq.ft.), Computer Lab (1500Sq.ft.), with 1:5 computer as per Intake capacity, AV Aids(600 sq.ft.) well Equipped Lab must have Mannequins, Articles & Beds as per MSR & INC Norms	Yes	Adequate

	(VII) Auditorium:- (As per MSR) Auditorium should be spacious enough to accommodate at least double the sanctioned/actual strength of students, so that it can be utilized for hosting functions of the college, educational conferences/ workshops, examinations etc. It should have proper stage with green room facilities. It should be well – ventilated and have proper lighting system. There should be arrangements for the use of all kinds of basic and advanced audio-visual aids. **OR** **Multipurpose Hall:-** College of Nursing should have own multipurpose hall	Yes	Adequate

	(VIII) Canteen and Kitchen Facility:- attached certificate **[Note: Verify Canteen Facility & Hygiene is monitored as per MUHS Circular No.18/2019 dated 19/03/2019.]**	Yes	Adequate
	(IX) Common Rooms: Is separate common rooms for boys and girls available (Specify seating capacity)	Yes	Adequate
3	**University Examination Infrastructure:** Strong Room for examination a) (Area- 300 sq.ft, b) Shelf, c) Steel cupboard – 1, d) CCTV, Photocopier Machine, Examination hall with benches, Parking Facility for vehicle, Guest house facility	Yes	Adequate
4	**Other facilities:** Hospital Waste Management, Medical Education Unit, Intercom Network, Playground, P.T Teacher or Instructor Cafeteria, Facility for indoor games, Gymnasium / Gymkhana Facility	Yes	Adequate
5	**Hostel facility:** Boys (UG & PG), Girls (UG & PG), Interns, Residents, Warden/ Rector, Hygiene, Vending Machine etc.	Yes	Adequate
	Hospital		
6	**Hospital Details**	**Details on College Website**	**Adequate/ Inadequate**
	Name of the Hospital : Reynolds Memorial Hospital A/C Washim	Yes	Adequate
	Address: Pusad road, Washim		
	Telephone No. : 07252 232056		
	Bed Strength :100		
	Distance of Hospital from the College to which it is attached (in kms) 200m		
	Number of beds registered as per BNH Act -100	Yes	Adequate

7	**I.Total constructed area of Hospital Building as per MSR (59924 Sq.ft.)** Whether the Hospital is Owned by the College	Yes	Adequate
		Yes	Owned by the management
	II. Hospital Administration Block as per MSR (Superintendent room, Deputy Superintendent room, Medical officers' room, Matron room, Assistant Matron room, Reception and Registration, etc.)	Yes	Adequate
	III. Out–Patient Departments (OPD) as per MSR Total Area of OPD Complex 3340 Sq.ft. No. of OPD's : 04	Yes	Adequate
	IV. In Patient Departments (IPD) as per MSR Total Area of IPD Complex 8000 Sq.ft. No. of IPD Departments…07 Bed Distribution- 30, Medical – 30,Surgical – 24, MICU-04,SICU-02,Labor – 05,OBGY -25,Paediatric - 10	Yes	Adequate
	V. Operation Theatres Block as per MSR Total Area of OT Block 4400 sq.ft. No. of OTs available …02 Facilities shall be as per MSR & all details shall be on college website.	Yes	Adequate
	VI. Casualty Facilities	Yes	Adequate
	VII. Central Clinical Laboratory details Well-equipped with separate sections for Pathology, Biochemistry and Micro-biology. Attached toilet shall be there for collection of urine samples. Other diagnostic tools for ECG or TMT etc. shall be Provided.	Yes	Adequate
	VIII. Radiology or Sonography Section:- :- Radiologist chamber, X-ray room, Dark room, film drying room, store room, patients waiting and dressing room, reception or registration or report room.	Yes	Adequate
	IX. Labor Room :-	Yes	Adequate


Any Other Remarks (Please Specify) :-

Here by I declare all relevant document uploaded are clear and visible on web site are true as per my best knowledge:-

Date:-

Dean/ Principal Stamp & Signature

PRINCIPAL
Nazarene Nurses Training College
Reynolds Memorial Hospital
Washim 444505 (M. S.)

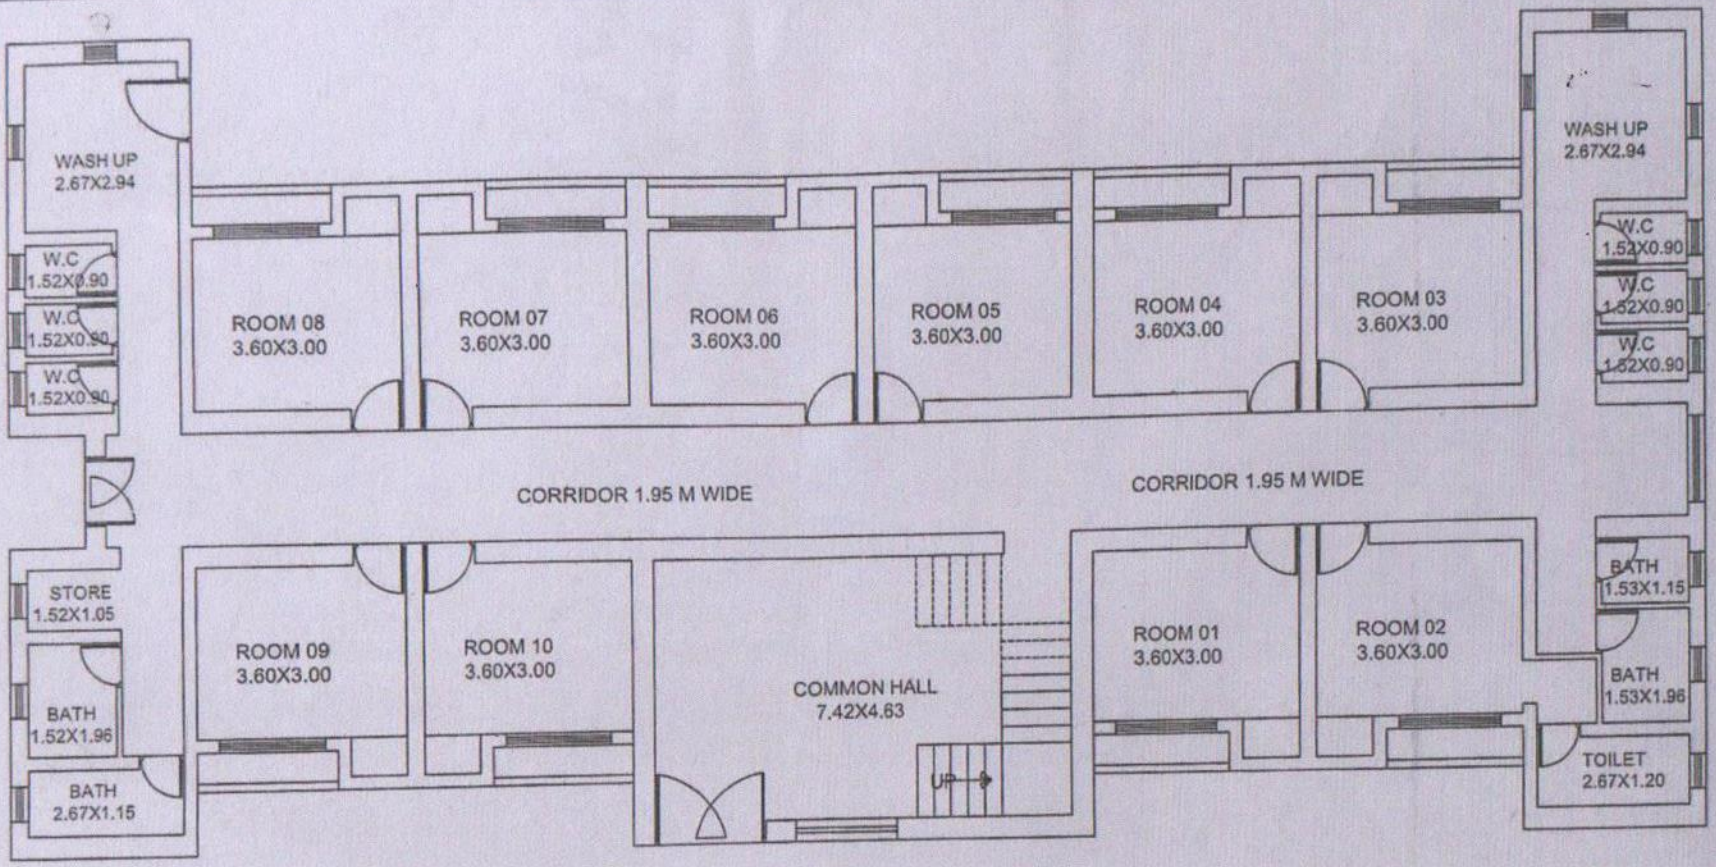


EXISTING GROUND FLOOR PLAN
SCALE 1:100

ARCHITECT

MR. SARANG SISAT
ARCHITECT
STATE/R/2023/APL/06976
CA/2018/92125

PRINCIPAL
Nazarene Nurses Training College
Reynolds Memorial Hospital
Washim 444505 (M S)

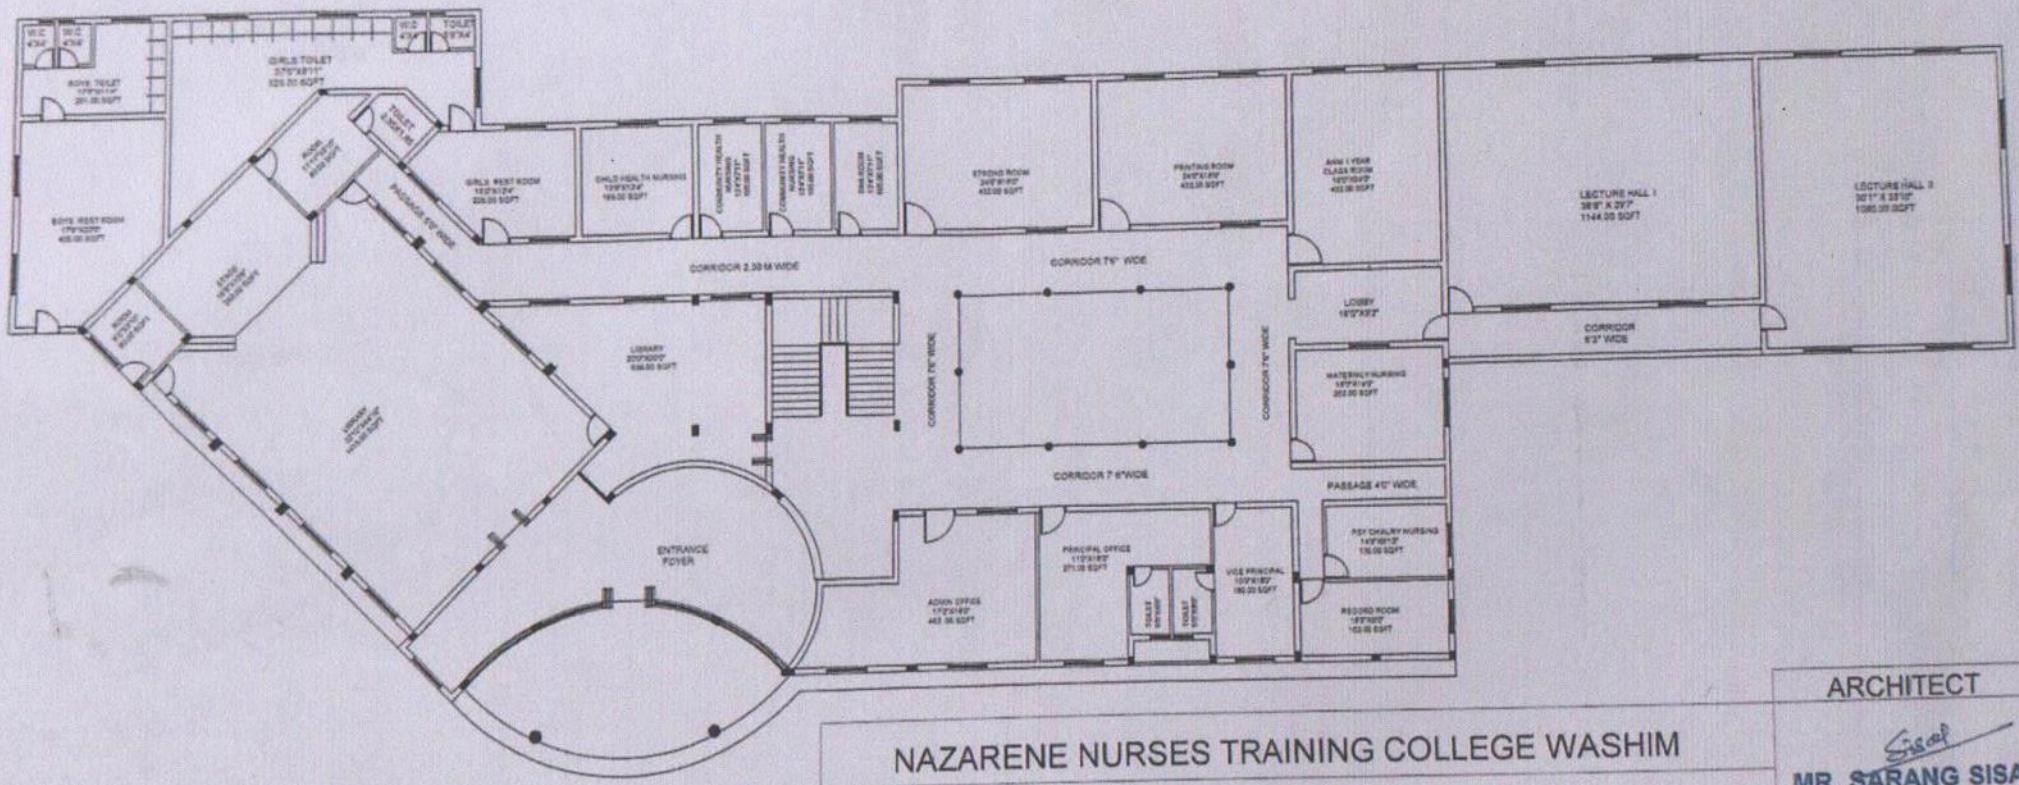


NAZARENE NURSES TRAINING COLLEGE WASHIM

EXISTING GROUND FLOOR PLAN

ARCHITECT

MR. SARANG SISAT
ARCHITECT
STATE/R/2023/APL/06976
CA/2018/92125

PRINCIPAL
Nazarene Nurses Training College
Reynolds Memorial Hospital
Washim 444505 (M. S.)

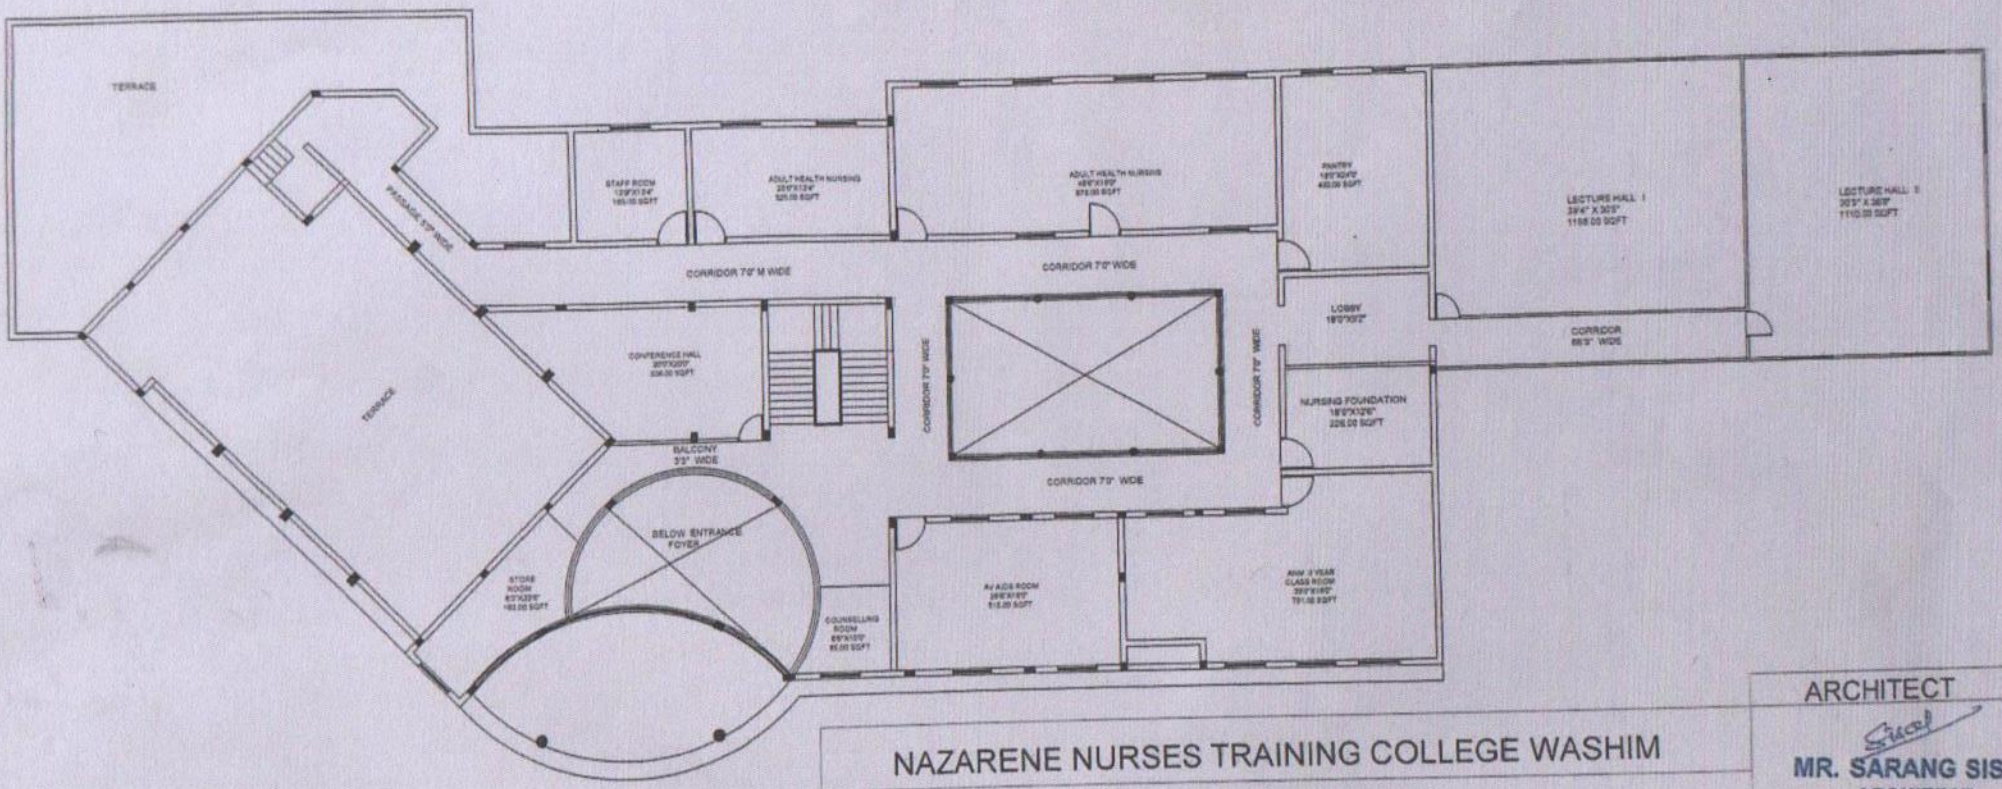


NAZARENE NURSES TRAINING COLLEGE WASHIM

EXISTING FIRST FLOOR PLAN

ARCHITECT

MR. SARANG SISAT
ARCHITECT
STATE/R/2023/APL/06976
CA/2018/92125

PRINCIPAL
Nazarene Nurses Training College
Reynolds Memorial Hospital
Washim 444505 (M. S.)

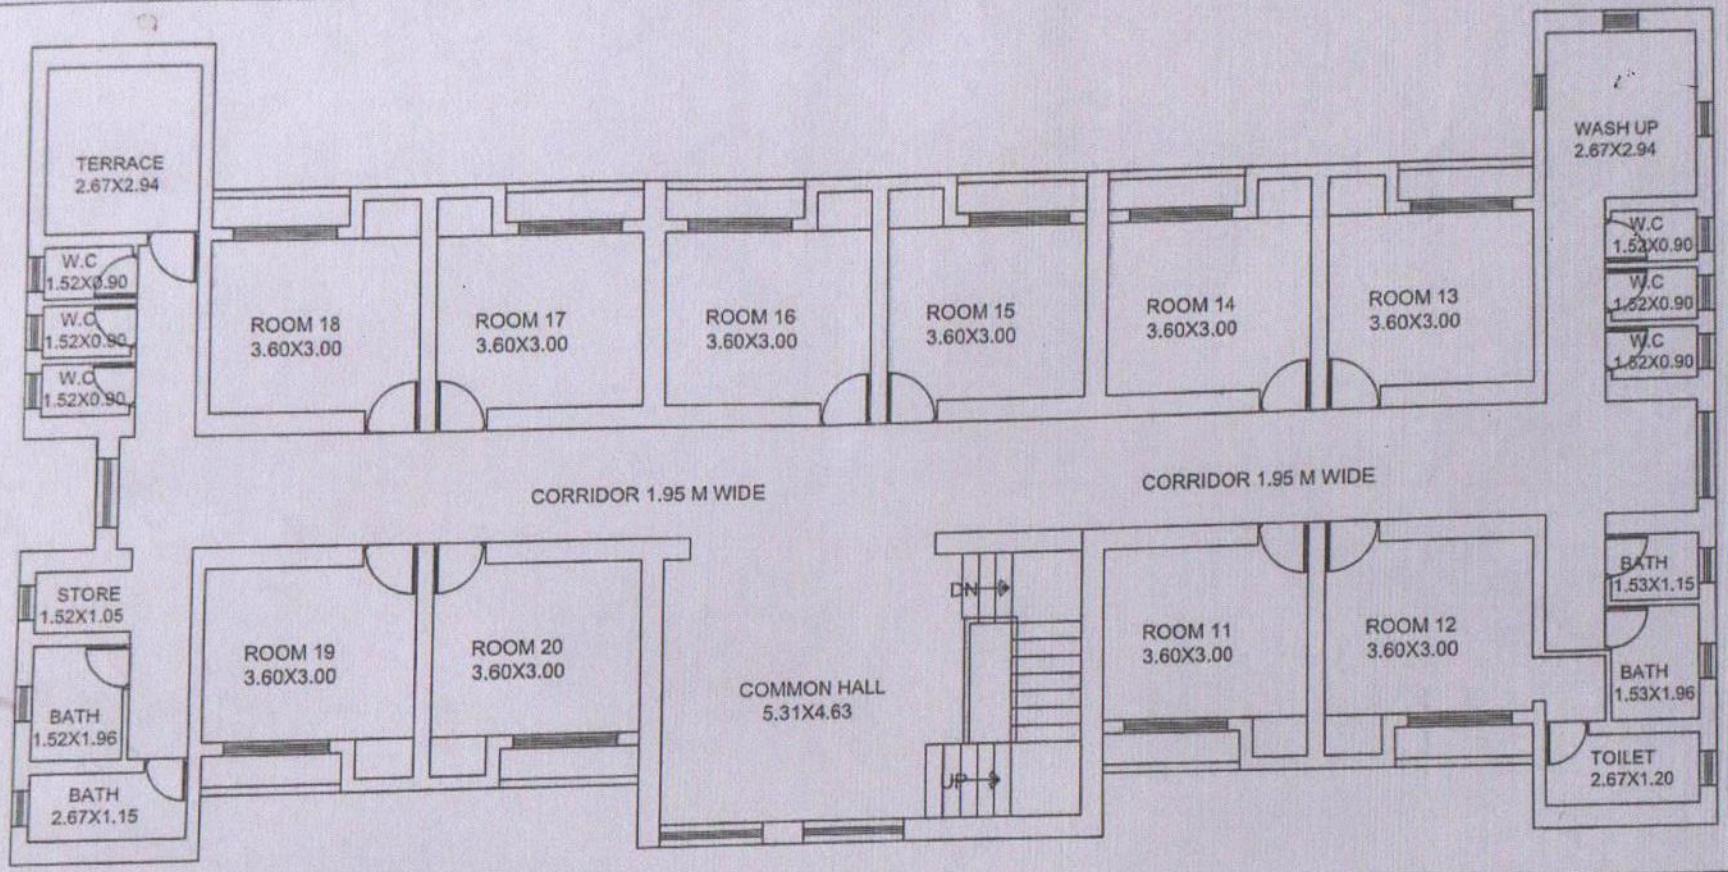


EXISTING FIRST FLOOR PLAN
SCALE 1:100

ARCHITECT

MR. SARANG SISAT
ARCHITECT
STATE/R/2023/APL/06976
CA/2018/92125

PRINCIPAL
Nazarene Nurses Training College
Reynolds Memorial Hospital
Washim 444505 (M. S.)

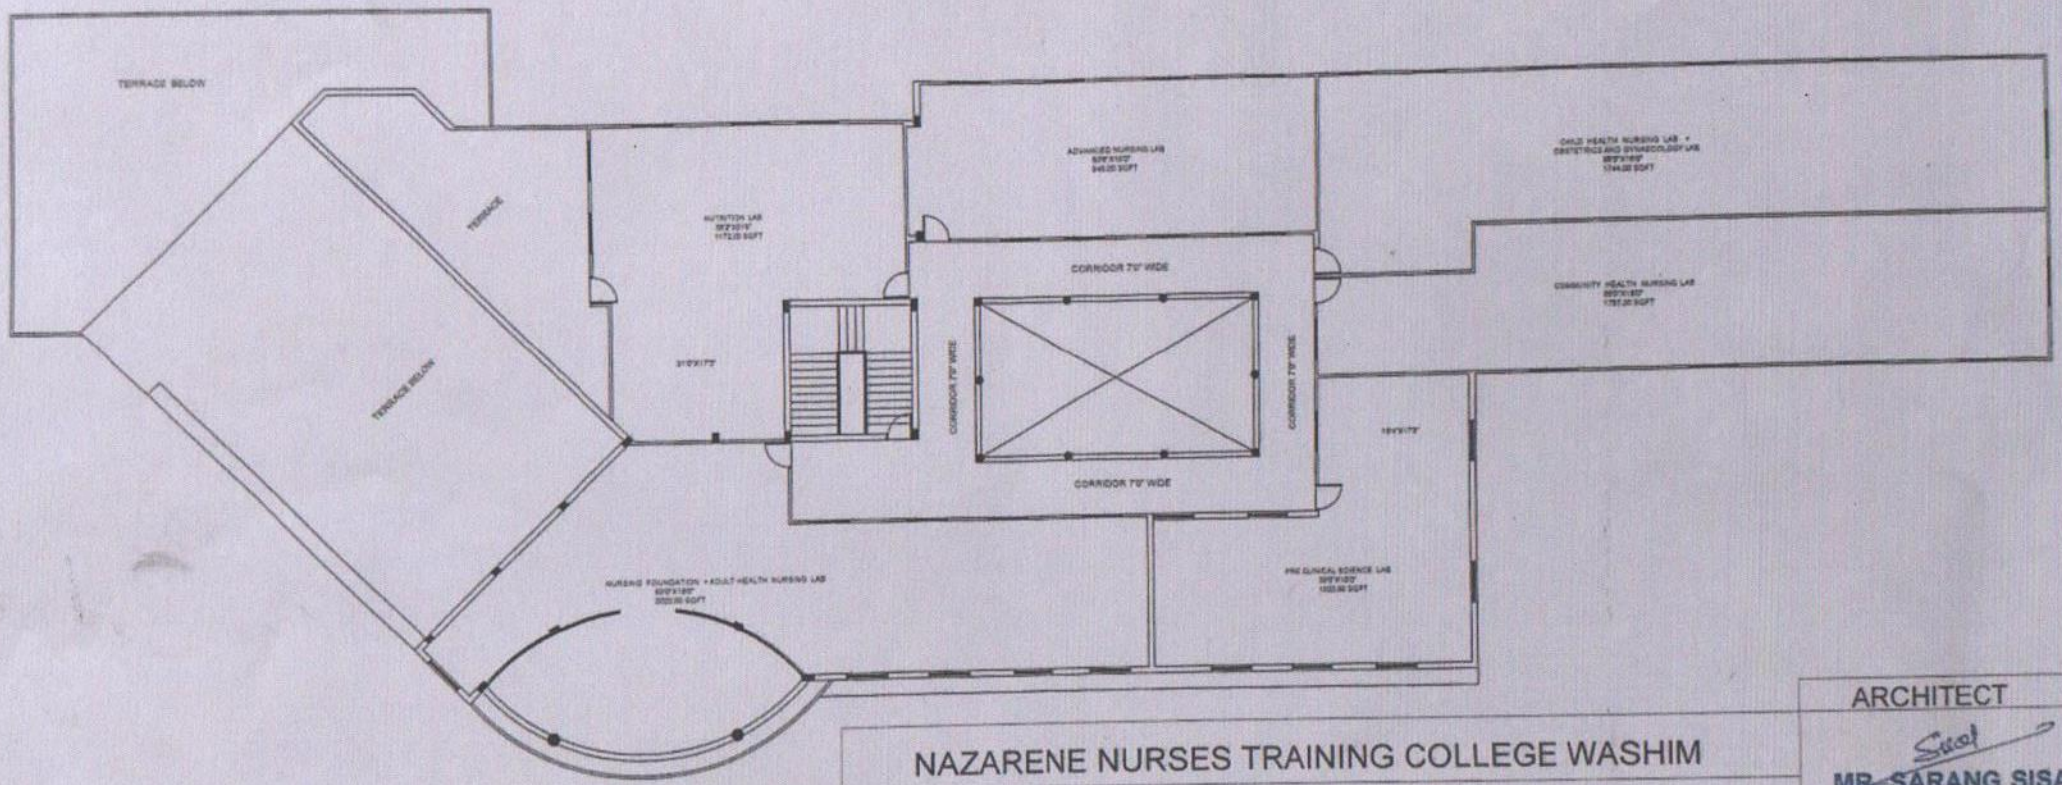


NAZARENE NURSES TRAINING COLLEGE WASHIM

EXISTING SECOND FLOOR PLAN

ARCHITECT

MR. SARANG SISAT
ARCHITECT
STATE/R/2023/APL/06976
CA/2018/92125

PRINCIPAL
Nazarene Nurses Training College
Reynolds Memorial Hospital
Washim 444505 (M. S.)

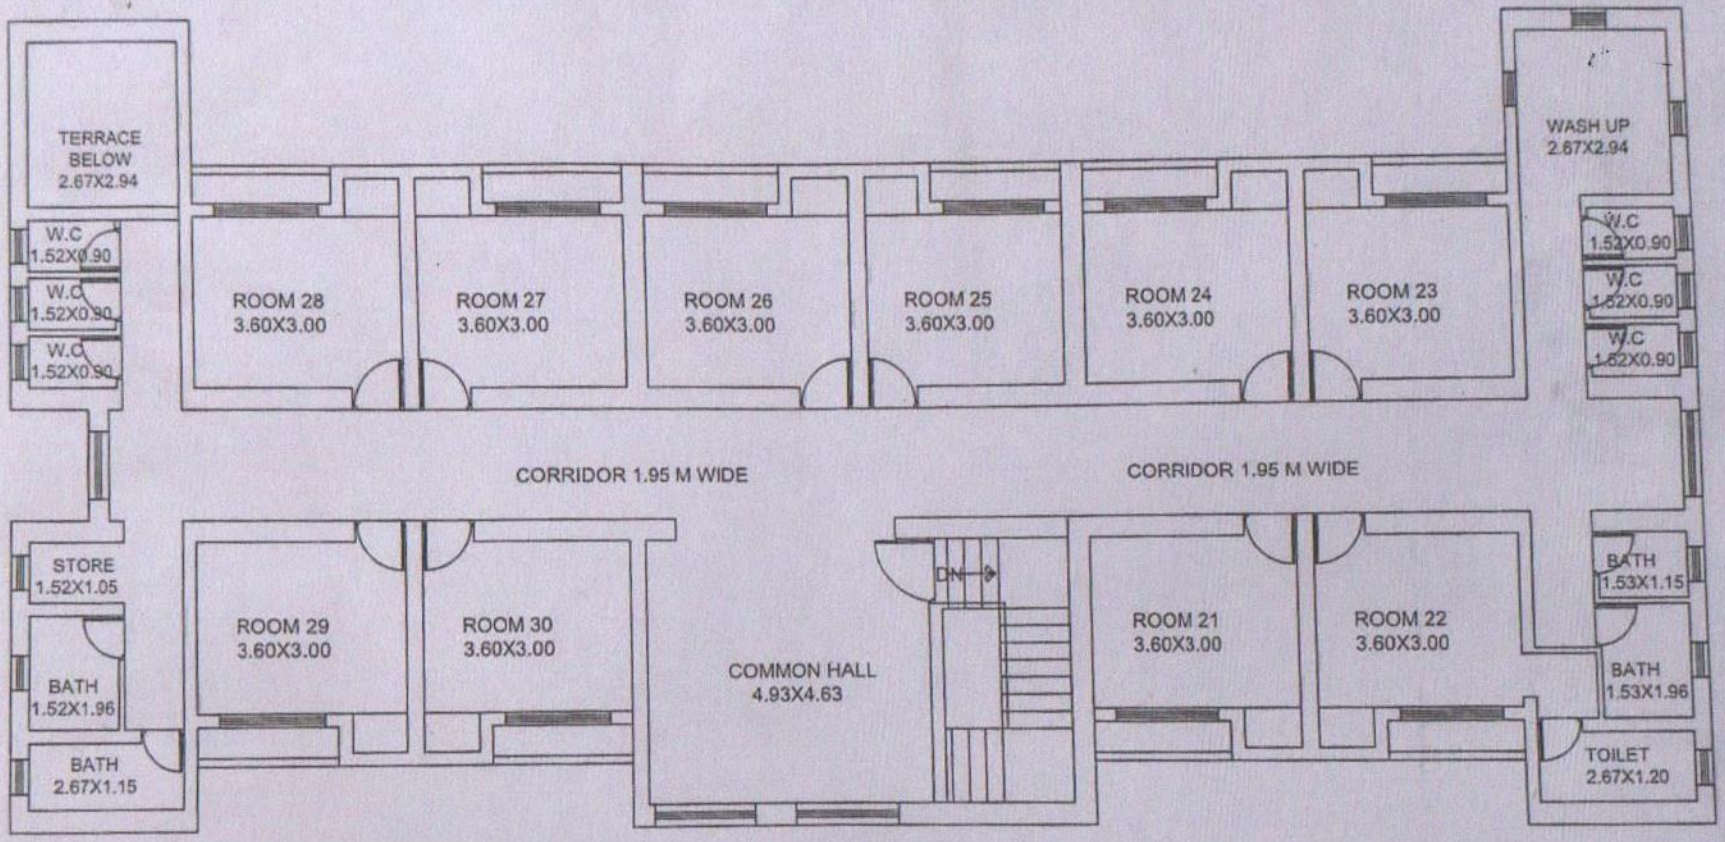

EXISTING SECOND FLOOR PLAN
SCALE 1:100

ARCHITECT

MR. SARANG SISAT
ARCHITECT
STATE/R/2023/APL/06976
CA/2018/92125

PRINCIPAL
Nazarene Nurses Training College
Reynolds Memorial Hospital
Washim 444505 (M. S.)

महाराष्ट्र शासन

महसूल विभाग

गाव नमुना नंबर ७/१२ व ८ अ, मालमत्ता पत्रक पाहणे

महाराष्ट्र शासन

सत्यमेव जयते

vides 7/12 extract, 8A extract and Property Card online to citizens

Homepage

Maharashtra Government

Property Card

[Rule 7 Form "D") under the Maharashtra Land Revenue (Village, Town and City Survey) Rules, 1969]

PIN: 97275616261

97275616261

illage/Peth: **Washim** Tehsil/S.S.Office: **Deputy Superintendent of Land Records, Washim** District: **Washim**

City survey numbers	Sheet numbers	Continental numbers	Area, square meters	Land holding	Land revenue
05	105	5105	58400.00	a	58400 minus 3400 Remaining 55000 sq m annual rent Rs. 5/ 000

Pleasures:	As per order dated 30/5/03 dated 30/5/03 of Hon'ble District Magistrate Washim, 2.62 hectares of land in S.No. 475/3,4,5 has been made non-agricultural for residential purposes. See 6697 to 6708 and 6743.
Name of land owner: **Year: 1971**	H . Reynolds Memorial Hospital Manager Nazarene Church Museum Jules Washim by Pirao Wills
Lessors:	
Other debts/rights:	Agricultural land was converted to non-agricultural work
Other charges:	See further, see Annexure No. 5507, S.D.O.Washim's order dated 30.10.84.84.84, and the area was amended even after the order to make 0.34R agricultural land habitable. S.D.O.Washim

date	Transactions	vol. No.	Land owner (H) lessor (L) or burden (E)	Testimony
/05/2015	Circular No.N.B.1/M.P./Letter Record/2015 from Hon'ble Commissioner of Land Records and Director Land Records (M.S.) Pune dated 9/2/2015 and order No.N.B.Washim/F.No.7397 dated 06/05/2015 only the area on the inquiry register and the area on the millkat sheet are in the mail.			far No. 7397 Signed as - 06/05/2015 Sub.A.B.A.Washim

हे मालमत्ता पत्रक डिजिटली साईन केलेले आहे

This journal (dated 23/10/2020 12 :10:00 AM) has been digitally signed

ISCLAIMER:Machine aided Transliteration has been used to make available information in other languages for the benefit of users who may prefer to access information on this portal in their native language. The ınsliterated contents are therefore prone to occasional inconsistencies that may kindly be overlooked. The content in the < **Marathi** > language will be considered as sacrosanct.

Note: The information shown on this website may not be used for any governmental or legal matters.
Commissioner and Director Land Records Office
3rd Floor, New Administrative Building, Opposite Council Hall, Pune
Telephone: 020-26050006, E-mail : dirmah[dot]mah[at]nic[dot]in

Best viewed with resolution 1366*768 in Firefox, Chrome, IE.

PRINCIPAL
Nazarene Nurses Training College
Reynolds Memorial Hospital
Washim 444505 (M. S.)

महाराष्ट्र शासन

महसूल विभाग

गाव नमुना नंबर ७/१२ व ८ अ, मालमत्ता पत्रक पाहणे

महाराष्ट्र शासन

सत्यमेव जयते

dia) that provides 7/12 extract, 8A extract and Property Card online to citizens

Homepage

सत्यमेव जयते

Maharashtra Government

Property Card

[Rule 7 Form "D") under the Maharashtra Land Revenue (Village, Town and City Survey) Rules, 1969]

57780439801

JLPIN: **57780439801**

Village/Peth: **Washim** Tehsil/S.S.Office: **Deputy Superintendent of Land Records, Washim** District: **Washim**

City survey numbers	Sheet numbers	Continental numbers	Area, square meters	Land holding	Land revenue
5099	76	5099	2100.00	a	Premium No.262.50 Annual Rent 10/- Term 31-07-1991

Pleasures:	
Name of land owner:	H
Year: 1971	. Nazarene Church Museum Jules on behalf of Rev. P.Rao Wilson R.Buldhana
Lessors:	--
Other debts/rights:	---
Other charges:	Converted to non-farm

date	Transactions	vol. No.	Land owner (H) lessor (L) or burden (E)	Testimony
06/05/2015	Circular No.N.B.1/M.P./Letter Record/2015 from Hon'ble Commissioner of Land Records and Director Land Records (M.State) Pune dated 16/2/2015 and order No.N.B.Washim/F.No. 7397 dated 06/05/2015 only the area on the inquiry register and the area on the millkat sheet.			far No. Signed as Vide 7397 - 06/05/2015 U A B A Washim

This journal (dated 23/10/2020 12 :10:00 AM) has been digitally signed

हे मालमत्ता पत्रक डिजिटली साईन केलेले आहे

DISCLAIMER:Machine aided Transliteration has been used to make available information in other languages for the benefit of users who may prefer to access information on this portal in their native language. The transliterated contents are therefore prone to occasional inconsistencies that may kindly be overlooked. The content in the < **Marathi** > language will be considered as sacrosanct.

PRINCIPAL
Nazarene Nurses Training College
Reynolds Memorial Hospital
Washim 444505 (M. S.)

Note: The information shown on this website may not be used for any governmental or legal matters.

Commissioner and Director Land Records Office
3rd Floor, New Administrative Building, Opposite Council Hall, Pune
Telephone: 020-26050006, E-mail : dlrmah[dot]mah[at]nic[dot]in

Best viewed with resolution 1366*768 in Firefox, Chrome, IE.

महाराष्ट्र शासन

महसूल विभाग

गाव नमुना नंबर ७/१२ व ८ अ, मालमत्ता पत्रक पाहणे

महाराष्ट्र शासन

सत्यमेव जयते

ra Bhumi Abhilekh) - a land record website of Maharashtra state (India) that provides 7/12 extract, 8A extrac Homepage

Maharashtra Government

Property Card

[Rule 7 Form "D") under the Maharashtra Land Revenue (Village, Town and City Survey) Rules, 1969]

99336281668

.PIN: 99336281668 District: Washim

llage/Peth: Washim Tehsil/S.S.Office: Deputy Superintendent of Land Records, Washim

City survey numbers	Sheet numbers	Continental numbers	Area, square meters	Land holding	Land revenue
02	105	5102	24150.00	a	A.A. Rs.. 33.50/Term 31/9/91

Pleasures: --

Name of land owner: H

Year: 1970 . Nazareth Church Museum Jules
Manager Reverend Pierre Wills

Lessors:

Other debts/rights:

Other charges: Non-farm is to be charged

date	Transactions	vol. No.	Land owner (H) lessor (L) or burden (E)	Testimony
6/05/2015	Circular No.N.B.1/M.P./Letter Record/2015 from Hon'ble Commissioner of Land Records and Director Land Records (M.State) Pune dated 16/2/2015 and order No.N.B.Washim/F.No. 7397 dated 06/05/2015 only the area on the inquiry register and the area on the millmat sheet are in the mail.			far No. 7397 Signed as - 06/05/2015 Sub.A.B.A.Washim

हे भोगवटा पत्रक डिजिटली स्वाक्षरित केलेले आहे


This journal (dated 23/10/2020 12 :10:00 AM) has been digitally signed

)ISCLAIMER:Machine aided Transliteration has been used to make available information in other languages for the benefit of users who may prefer to access information on this portal in their native language. The transliterated ontents are therefore prone to occasional inconsistencies that may kindly be overlooked. The content in the < **Marathi** > language will be considered as sacrosanct.

Note: The information shown on this website may not be used for any governmental or legal matters.
Commissioner and Director Land Records Office
3rd Floor, New Administrative Building, Opposite Council Hall, Pune
Telephone: 020-26050006, E-mail : dlrmah[dot]mah[at]nic[dot]in

Best viewed with resolution 1366*768 in Firefox, Chrome, IE.

PRINCIPAL
Nazarene Nurses Training College
Reynolds Memorial Hospital
Washim 444505 (M. S.)

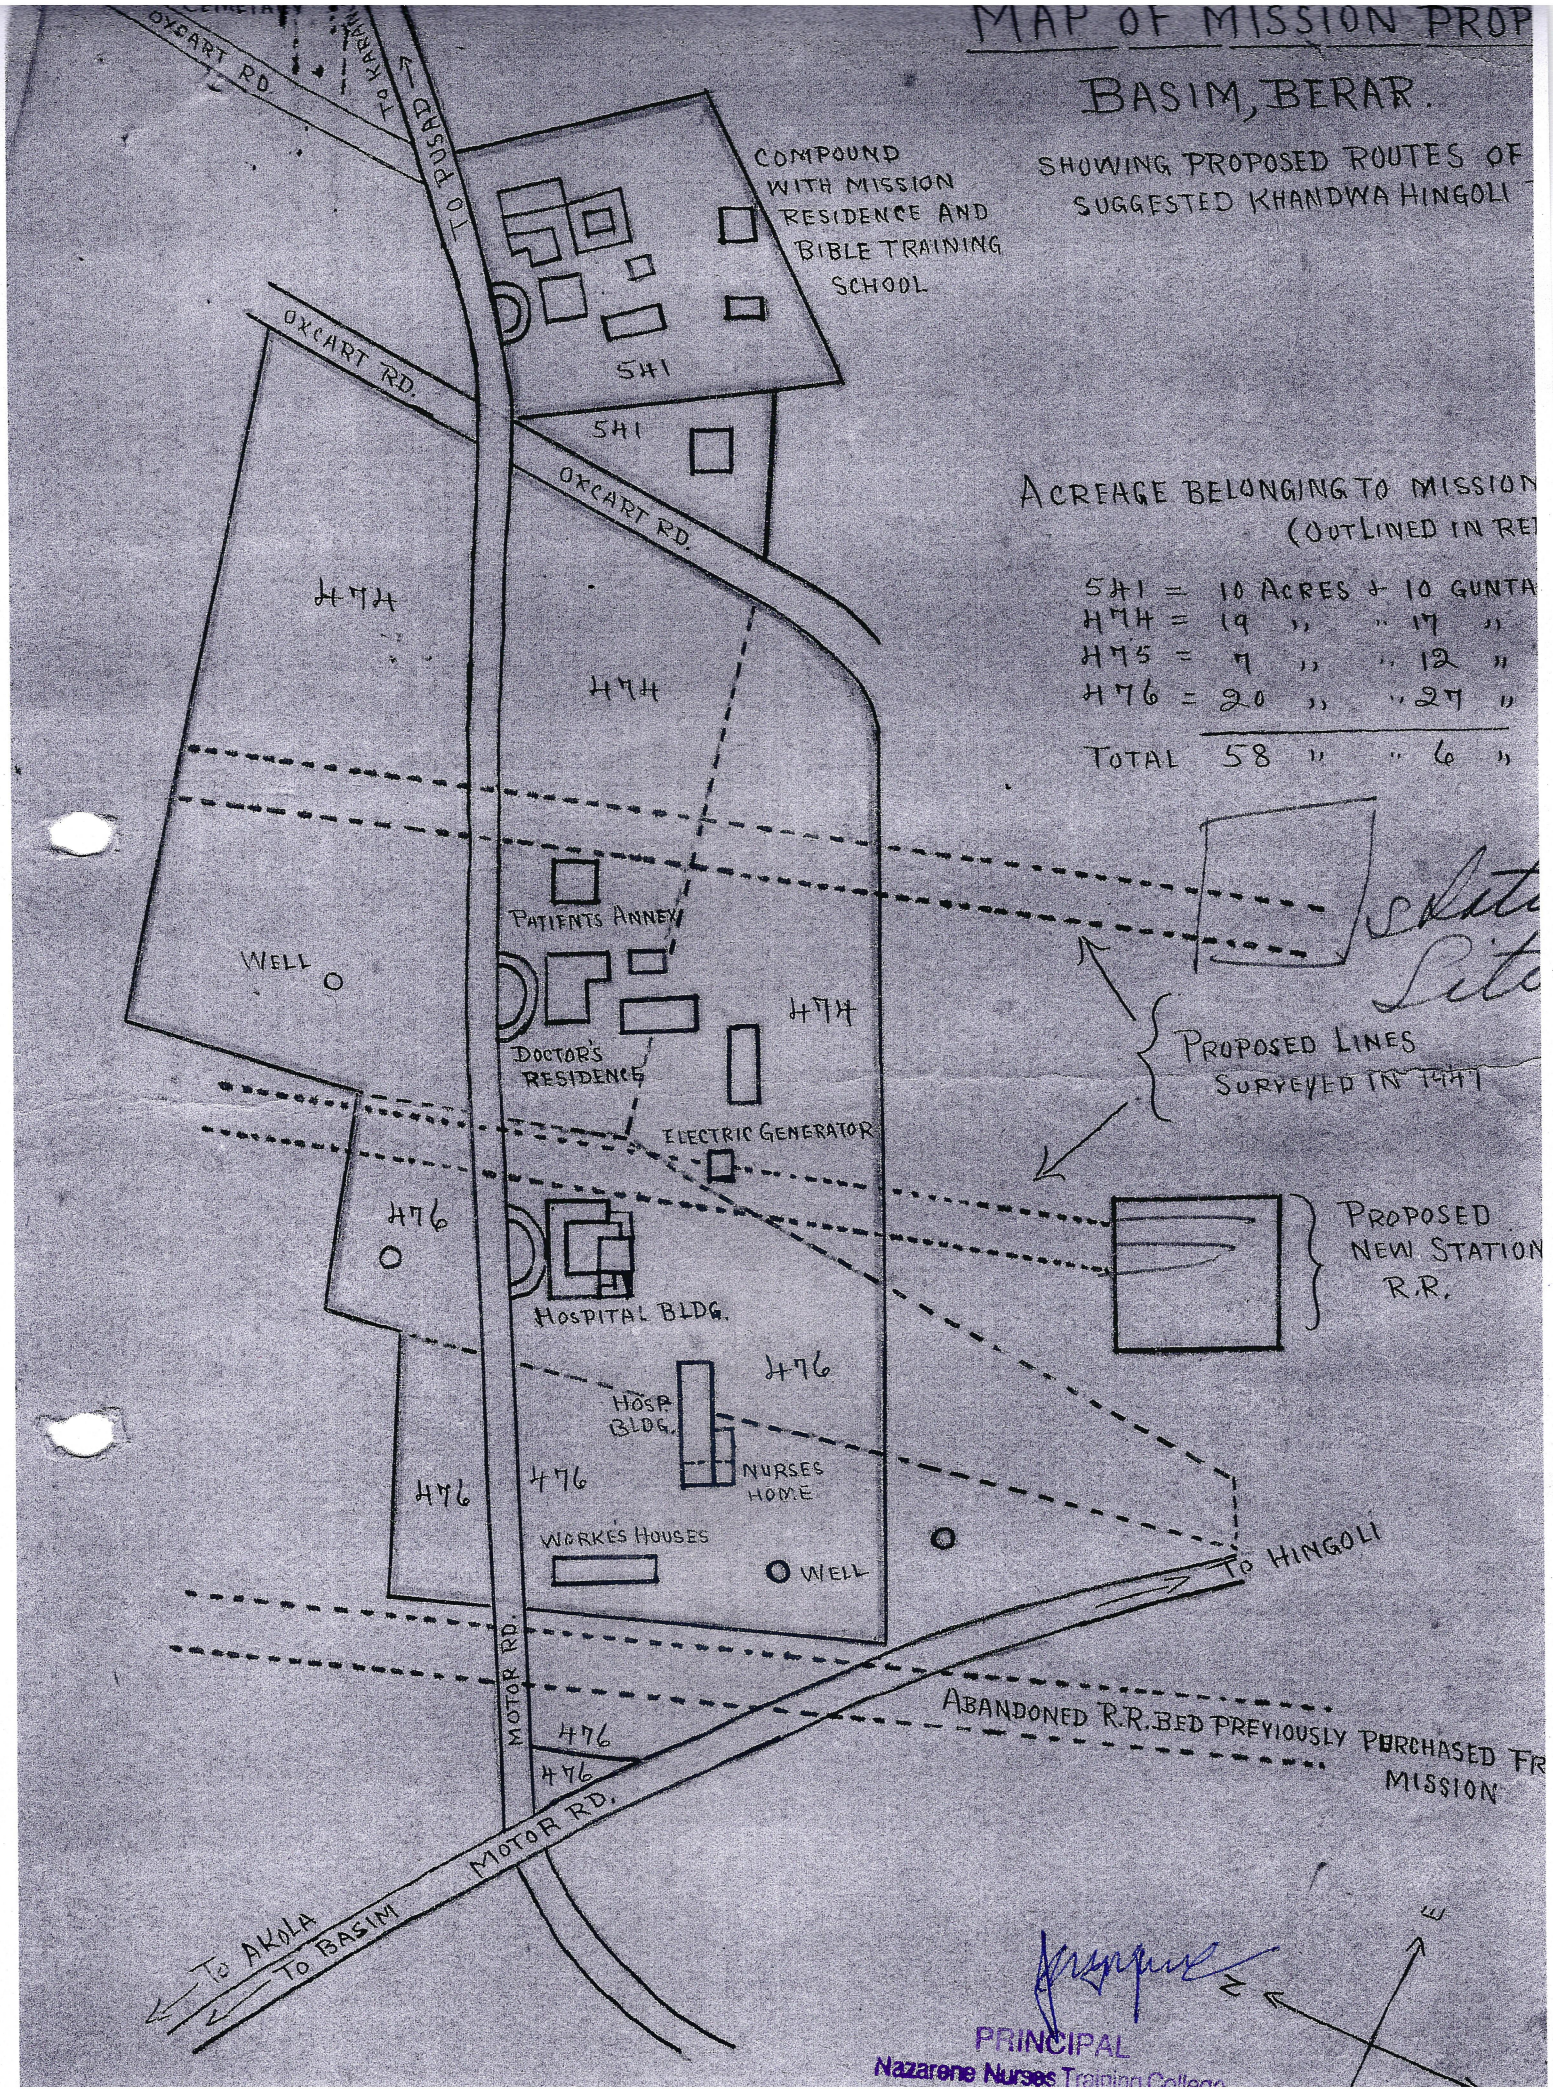
MAP OF MISSION PROP
BASIM, BERAR.
SHOWING PROPOSED ROUTES OF
SUGGESTED KHANDWA HINGOLI
COMPOUND WITH MISSION RESIDENCE AND BIBLE TRAINING SCHOOL
OXCART RD.
TO KHANDWA
TO PUSAD
5H1
5H1
OXCART RD.
OXCART RD.
ACREAGE BELONGING TO MISSION
(OUTLINED IN RE
5H1 = 10 ACRES & 10 GUNTA
H74 = 19 " " 17 "
H75 = 7 " " 12 "
H76 = 20 " " 27 "
TOTAL 58 " " 6 "
H74
H74
H74
PATIENTS ANNEX
WELL
DOCTOR'S RESIDENCE
ELECTRIC GENERATOR
PROPOSED LINES SURVEYED IN 1911
PROPOSED NEW STATION R.R.
H76
HOSPITAL BLDG.
H76
HOSP. BLDG.
NURSES HOME
H76
H76
WORKES HOUSES
WELL
TO HINGOLI
MOTOR RD.
ABANDONED R.R. BED PREVIOUSLY PURCHASED FR
MISSION
H76
H76
MOTOR RD.
To AKOLA
To BASIM
PRINCIPAL
Nazarene Nurses Training College

NAZARENE NURSES TRAINING COLLEGE

A unit of ***Reynolds Memorial Hospital & Affiliated Clinics***

Pusad Road, Washim- Maharashtra, India-444505

Tel: (07252) 233184, Email: nntcprincipal@gmail.com

PHYSICAL FACILITY

HOSTEL BLOCK

Sr.No.	HOSTEL BLOCK	Available Area in sq.ft.	
		Girls	Boys
1	Students Room	12000	5500
2	Visitors Room	500	
3	Reading Room	600	300
4	Store Room	450	
5	Recreation Room	300	
6	Dining Room	3000	
7	Kitchen & Store	1500	
8	Warden Room	400	300
9	Sanitary Facillity	One latrine & one bathroom for 5 students	

Principal

PRINCIPAL
Nazarene Nurses Training College
Reynolds Memorial Hospital
Washim 444505 (M. S.)

NAZARENE NURSES TRAINING COLLEGE
A unit of ***Reynolds Memorial Hospital & Affiliated Clinics***
Pusad Road, Washim- Maharashtra, India-444505
Tel: (07252) 233184, Email: nntcprincipal@gmail.com

INFRASTRUCTURE FACILITIES
AVAILABLE FOR UNIVERSITY EXAM

Sr.No.	Facility	Available (yes/no)
1	Strong Room for Examination	Yes
2	Shelf	Yes
3	Steel Cupboard	Yes
4	CCTV	Yes
5	Photo Copier Machine	Yes
6	Exam Hall with Benches	Yes
7	Parking Facility for University Vehicle	Yes
8	Guest House	Yes

Principal
PRINCIPAL
Nazarene Nurses Training College
Reynolds Memorial Hospital
Washim 444505 (M. S.)

NAZARENE NURSES TRAINING COLLEGE
A unit of ***Reynolds Memorial Hospital & Affiliated Clinics***
Pusad Road, Washim- Maharashtra, India-444505
Tel: (07252) 233184, Email: nntcprincipal@gmail.com

A.V. Aids Room

Sr.No.	Name of Article	Quantity
1	Over Head Projector	6
2	LCD Projector	2
3	Lap Top	2
4	TV	3
5	Slide Projector	1
6	Educational CD's	2 Box
7	Projector Screen	2
8	Bulletin Board	1
9	Notice Board	1
10	CD Player	2
11	CD Player Remote	2
12	FAX Machine	1
13	Xerox Machine Scanner	1
14	Projector Screen Stand	1
15	Amplifier	1

Principal
PRINCIPAL
Nazarene Nurses Training College
Reynolds Memorial Hospital
Washim 444505 (M. S.)

NAZARENE NURSES TRAINING COLLEGE, WASHIM

NUTRITION LAB

Sr. no.	Name of Article	Quantity
1.	Steel dabbas (big)	6
2.	Steel dabbas (small)	6
3.	Oven plates and barbeque stand	1
4.	Plastic bowl (Big)	2
5.	Plastic bowl (Medium)	2
6.	Plastic bowl (Small)	5
7.	**Crookery Set**	
8.	a) Tray	10
9.	b) Big plates	10
10.	c) Small plates	10
11.	Plastic bowl (big) with lid	6
12.	Plastic bowl (big) without lid	6
13.	Plastic bowl (Small) with lid	6
14.	Plastic bowl (Small) without lid	6
15.	Big spoons	6
16.	Soup spoons	6
17.	Glasses (Small)	6
18.	Glass bowls (big)	20
19.	Glass bowls (medium)	10
20.	Glass bowls (small)	4
21.	Spoon set with stand	4
22.	Small plates	4
23.	Forks	10
24.	Spoons big	10
25.	Spoons medium	20
26.	Spoons small	10
27.	Rice spoons	20
28.	Pakkads	4
29.	Lemon squeezer	2
30.	Pealers	6
31.	Non stick pans	2
32.	Toaster	4
33.	Oven idli maker	4
34.	Oven cooker	1
35.	Sauce pans with lid	1
36.	Pressure cooker	2
37.	Vati	10
38.	Glasses	10
39.	Measuring cups	20
40.	Tea strainers	20
41.	Tongs (pakkad)	8
42.	Tea vessels aluminium (big) with lid	6
43.	Tea vessels aluminium (small) with lid	5
44.	Tea kettle (big)	2
45.	Tea kettle (small)	2
46.	Egg beater	1
47.	Steel vessels	1
48.	Steel tea vessels (big) without handles	12
49.	Steel tea vessels (small) with handles	4

PRINCIPAL
Nazarene Nurses Training College
Reynolds Memorial Hospital

NAZARENE NURSES TRAINING COLLEGE, WASHIM

NUTRITION LAB

50.	Chapati maker	3
51.	Chapati maker sticks	3
52.	Strainers	6
53.	Lighter	6
54.	Steel vessels with gas sieve	2
55.	Weighing machine	2
56.	Mixer jar (small)	6
57.	Mixer jar (big)	1
58.	Induction stove	4
59.	Juicer	2
60.	Mixer	1
61.	Chopping boards (big)	1
62.	Chopping boards (small)	1
63.	Containers (big)	14
64.	Containers (small)	6
65.	Wooden spatula	10
66.	Wooden spoons	10
67.	Knife set	8
68.	Flask	7
69.	Thermas big	1
70.	Thermas small	1
71.	Aqua guard with filter and tubings	1
72.	Gas cylinders (small)	1

PRINCIPAL

PRINCIPAL
Nazarene Nurses Training College
Reynolds Memorial Hospital
Washim 444505 (M. S.)

NAZARENE NURSES TRAINING COLLEGE WASHIM

PRE – CLINICAL SCIENCES LAB

Sr. No	Name of Article	Quantity
1	Heart model with stand	1
2	Heart Model	3
3	Lung and Trachea Model	1
4	Digestive System Model	1
5	Lobules and Alveoli of Lungs Model	1
6	Spinal Cord Model	1
7	Adult Skull	1
8	Pancreas, Spleen and Duodenum	1
9	Ear Model	2
10	Eye Model	2
11	Teeth Model	2
12	Male Reproductive System Article	1
13	Female Reproductive System Article	1
14	Cervical Vertebrae	1
15	Brain and Arteries	1
16	Skin and Cross section	2
17	Urinary System	1
18	Male Pelvis	2
19	Female Pelvis	1
20	Bone of Vertebral column	2
21	Thoracic Cage	1
22	Upper extremities	1
23	Lower extremities	1
24	Human Skeleton	1
25	Femoral Bone	2
26	Sacral Bone	2
27	Nervous System Model	1
28	Model of Stomach	1
29	Large Intestine	2
30	Human Liver	1
31	Ankle Joint	1
32	Knee Joint	1
	Charts	1
33	Head and Neck	1
34	Male Reproductive System	1
35	Ear, Nose and Throat	2
36	Eye	2
37	Human Heart	2
38	Urinary System	5
39	Digestive System	4
40	Blood Circulation	1
41	Muscles	2

PRINCIPAL

PRINCIPAL
Nazarene Nurses Training College
Reynolds Memorial Hospital
Washim 444505 (M S)

42	Nervous System	4
43	Endocrine System	1
44	Skeleton System	1
45	Joint	2
46	Female Reproductive System	1
47	Respiratory System	1
48	Skin	1
49	Teeth	1
50	Kidney	1
51	Human Brain	1

PRINCIPAL

PRINCIPAL
Nazarene Nurses Training College
Reynolds Memorial Hospital
Washim 444505 (M S)

NAZARENE NURSES TRAINING COLLEGE WASHIM

OBGY & PEDIATRIC LAB ARTICLES

Sr. No	Name of Article	Quantity
1	Paediatric Bed	1
2	Delivery Instruments Set.	3
3	Labour Table	1
4	Advanced child birth simulator	1
5	C.P.R Mannequins (Newborn, infant)	1
6	Abdominal Palpation module	2
7	Fetal circulation system	1
8	Fetal skull and pelvis	7
9	Fertilization process model	1
10	Cervical dilation model	1
11	Breast palpation module	1
12	Advanced nursing baby mannequins	1
13	Episiotomy model	2
14	Fetus with placenta	5
15	Babies	5
16	Family planning kit	1
17	Instruments (Obst & Gyn.)	1 box
18	Syringes with suction catheter	1 box
19	Nipple shields	1
20	Pessaries	2
21	Hair cap and gloves	1 box
22	Display charts	5
23	Cord care tray	1
24	Per vaginal tray	2
25	Vaginal examination tray	2
26	Samples of family planning methods	1
27	Physical examination tray	1 box
28	Pillow cover	1
29	Towel	1
30	Draw sheets	2
31	Weighing scale	1
32	Infantometer	1

PRINCIPAL

PRINCIPAL
Nazarene Nurses Training College
Reynolds Memorial Hospital
Washim 444505 (M. S.)

NAZARENE NURSES TRAINING COLLEGE WASHIM

COMMUNIT Y HEALTH NURSING

Sr. No	Name of Article	Quantity
1	Height and weight Scale	2
2	Steel Tray	4
3	Community bag (1:3) with fully equiped articles	34
4	Delivery kit	2
5	Bed with Basic procedure mannequin	1
6	HIV rapid test kit	1
7	Fetoscope	37
8	Heamoglobinometer	2
9	Thermometer (oral)	8
10	Infantometer	4
11	Charts	29
12	Various Environmental Sanitation Model	5
13	Malaria Life Cycle Model	1
14	Infantometer	4
15	Stethoscope	23
16	Sterilizers	1
17	Digital B.P	2
18	Test tube holder box	36
19	Box with test tubes	1
20	Box with instruments	2
21	Box with cotton swabs	1
22	Solution bottles or	1
23	Bendicts solution	1
24	Acetic acid	1
25	Spirit	6
26	Spirit lamps	32
27	Bottles with rubber cork	6
28	Specimen bottles	12
29	Stool specimen bottles	6
30	Soap dish	28
31	Dettol	8
32	Betadine	2
33	Urostrip bottle	1
34	Funnel (Big)	7
35	Funnel (Small)	1
36	Measuring cup	6
37	Stapler with pins	1
38	Pocket diaries	2
39	Steel bowls	48
40	Kidney tray	33
41	Paper clips	6
42	Box with hand towel	7
43	Weighing machine	2
44	Box with bottles	1
45	Box with clean gloves	2

PRINCIPAL

PRINCIPAL
Nazarene Nurses Training College
Reynolds Memorial Hospital
Washim 444505 (M.S.)

NAZARENE NURSES TRAINING COLLEGE, WASHIM

NURSING FOUNDATION LAB

Sr. No	Name of Article	Quantity
1.	Beds	9
2.	Nursing Multi- Procedures Mannequins	5
	Measuring Cups	
3.	125 ml	7
4.	200 ml	4
5.	250 ml	4
6.	500 ml	4
7.	1000 ml	5
	Plastic bottles:	
8.	Big	12
9.	Small	6
10.	Measuring Cups 50ml	3
11.	Plastic mugs	3
12.	Soap dish	4
13.	Clean gloves	2 boxes
14.	Hot water bag	5
15.	Ice cap	5
16.	Air cushion	5
17.	Lactometer	8
18.	Bath thermometer	3
19.	Shaving Kit	1
20.	Comb	7
21.	Toothpaste	1
22.	Toothbrush	2
23.	Powder	1
24.	Nail brush	6
25.	Oil	1 bottle
	Test tube stand:	
26.	Big	1
27.	Small	3
	Enamel tray containing:	
28.	Nelson's inhaler	2
29.	Mortor & Pestil	4
30.	Feeding cup	2
31.	Conical flask	6
32.	WOLF'S bottle	2
33.	Vacutainer and test tube	1 box
34.	Box with thermometer	6
35.	Funnel: Big	4
36.	Small	4
37.	Tuning fork	3
38.	Knee hammer	1
39.	Measuring Tape	6

PRINCIPAL
Nazarene Nurses Training College
Reynolds Memorial Hospital
Washim 444505 (M S)

NAZARENE NURSES TRAINING COLLEGE, WASHIM

NURSING FOUNDATION LAB

	Enema can	
40.	With tubing	1
41.	Without tubing	4
42.	Flatus tube	2
43.	Rubber catheters	5
	Foleys' catheters:	
44.	Double lumen	7
45.	Triple lumen	1
46.	Silicon catheter (Double)	5
47.	Condom catheter	4
48.	Urobag	5
49.	Ryles' tube	14
50.	T and Y connectors	3
51.	Box of Enema	1
52.	Bandages	2
53.	Abdominal binder	2
54.	Roller Bandages	2
55.	Chest bandages – 10 cm	4
56.	Chest bandages – 12 cm	4
57.	Chest bandages – 15 cm	4
58.	Thigh bandages – 6 cm	4
59.	Thigh bandages – 8 cm	8
60.	Triangular bandages	7
61.	Donuts	2
62.	Head rings	1
63.	T Bandages	10
64.	Splints (cloth)	1
65.	Splint (wooden)	4
66.	Benedict's solution	1
67.	Nitric acid	1
68.	Ammonium hydroxide	1
69.	Sulphur powder	1
70.	Stethoscopes	6
71.	Sphygmomanometer	6
72.	Glucometer	3
73.	Advanced simulators	1
74.	Male catheterization	1
75.	Female catheterization	1
76.	Male and female genital organs	1 box
77.	Head mirror	2
78.	Otoscope	4
79.	Ear irrigation Syringe	2
80.	Asepto syringe	3
81.	Irrigation cans	2
82.	Torch (Small)	1
83.	Torch (Big)	2
84.	Lubricating jelly	1

PRINCIPAL
Nazarene Nurses Training College
Reynolds Memorial Hospital

NURSING FOUNDATION LAB

85.	Candid Ear drops	1
86.	Eye Shields	6
87.	Eye wash cups	4
88.	Biopsy needles	1
89.	Proctoscope	3
90.	Head caps and masks	11
91.	Eye drops	2
92.	AMBU with reservoir and mask	1
	Box containing:	
93.	Ventilator tubings	1
94.	Oxygen flow meter	7
95.	HME filters	3
96.	Oxygen mask	1
	Airway:	
97.	Oral	2
98.	Pharyngeal	1
99.	Endotracheal tube	10
100.	Oxygen connector	2
101.	Nasal prongs	2
102.	Bipap mask	2
103.	Pressure bag	1
104.	Tray with emergency equipment	1
105.	Laryngoscope with blade	1 box
106.	Water seal drainage	3
	Box with	
107.	Mucous extractor	2
108.	IV set	13
109.	3 way	1
110.	Suction catheter	3
111.	Box with syringes and IV cannula	2
112.	IV simulator & corrugated drainage sheet	1
113.	Box with medicines	1
114.	Box with oxygenation	1
115.	Steel sterilizer	2
116.	Bio hazard container	1
117.	Kidney tray (big)	7
118.	Kidney tray (small)	11
119.	Sputum cups	4
	Bowl sterilizer (with)	
120.	Big	13
121.	Medium	18
122.	Small	16
123.	Spirit lamps	13
124.	Procedure trays with lids	5
125.	Pie dish	3
	Basins	
126.	Big	12

PRINCIPAL
Nazarene Nurses Training College
Reynolds Memorial Hospital
Washim 444505 (M. S.)

NAZARENE NURSES TRAINING COLLEGE, WASHIM

NURSING FOUNDATION LAB

127.	Medium	8
128.	Small	4
	Bowls	
129.	Big	13
130.	Medium	18
131.	Small	16
	Lids	
132.	Medium	12
133.	Small	12
134.	Bed pan (plastic)	6
135.	Urinal (male)	3
136.	Urinal (female)	2
137.	Enema tray (big)	4
138.	Enema tray (small)	4
139.	Stool containers (big)	4
140.	Stool containers (small)	4
141.	Drums (small)	4
142.	Drums (big)	2
143.	BP apparatus	5
144.	BP apparatus (spare)	4
145.	Mackintosh	10
146.	Pillow covers	15
147.	Draw sheets	15
148.	Towels	10
149.	Soft towels	20
150.	Big towels	12
151.	White sheets	34
152.	Blankets	15
153.	OT gown (green)	20
154.	Blue sheets	7
155.	Green sheets	13
156.	Green sheets (small) for tray	7
157.	Face towels (coloured)	5
158.	Napkin clothes	18
159.	Paediatric clothes	6
160.	Backrest cover	4
161.	Screens	2
162.	Leggings	2
163.	Hot water bag cover (big)	6
164.	Hot water bag cover (small)	10
165.	Air cushion	6
166.	Ice cap cover	6
167.	OT mask	1 box
168.	Plastic gown	1
169.	Pillows	6
170.	Brown box 2 with	
171.	IV infusion training kit (big)	4

PRINCIPAL
Nazarene Nurses Training College
Reynolds Memorial Hospital
Washim 444505 (M.S.)

NURSING FOUNDATION LAB

172.	IV infusion training kit (small)	7
173.	Deltoid module	5
174.	IV module (big)	5
175.	IV Module (small)	3
176.	Box with	
177.	Skill guide with monitor	1
178.	Full size arm for IV transfusion	4
179.	Airway- ET	10

PRINCIPAL

PRINCIPAL
Nazarene Nurses Training College
Reynolds Memorial Hospital
Washim 444505 (M. S.)

Details of Physical Facilities

Teaching Block

Sr. No.	Teaching Block	Available (Areas in Sq. Ft.)
1.	Lecture Hall (4 × 1100 Sq.Ft.) (3 × 750 Sq.Ft.) (3 × 450 Sq.Ft.)	4400 2250 1350
2.	Multipurpose Hall (1)	4500
3.	Principal Office	371
4.	Vice Principal Office	200
5.	Administration office	400
6.	HOD's office (5 × 100)	500
7.	Faculty room (5)	2400
8.	Library	2358
9.	Skill Labs	
	a. Nursing Foundation	2200
	b. Community Health Nursing	1598
	c. Nutrition	1169
	d. OBG & Pediatric	1746
	e. Pre-clinical science	1044
	f. Advance Nursing Skill Lab	961
10.	Computer Lab	1090
11.	A.V Aids room	653
12.	Common room	
	a. Male	500
	b. Female	500
	c. Staff	200
13.	Toilet (Male & Female)	1000

PRINCIPAL

PRINCIPAL
Nazarene Nurses Training College
Reynolds Memorial Hospital
Washim 444505 (M. S.)